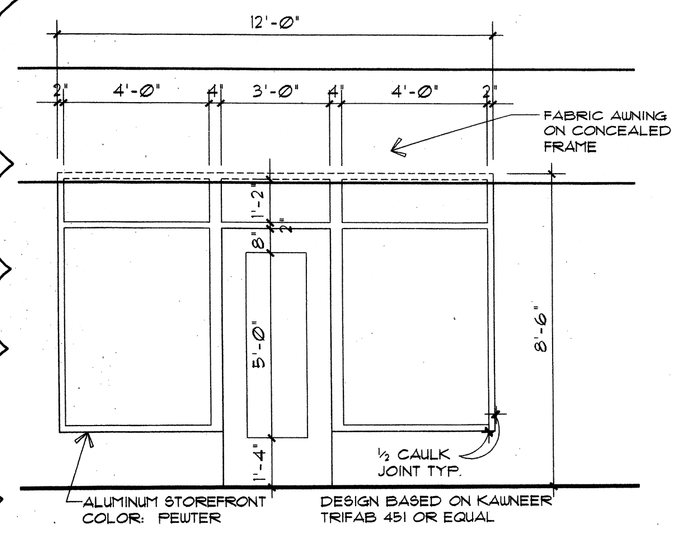

TYPICAL STOREFRONT DOOR

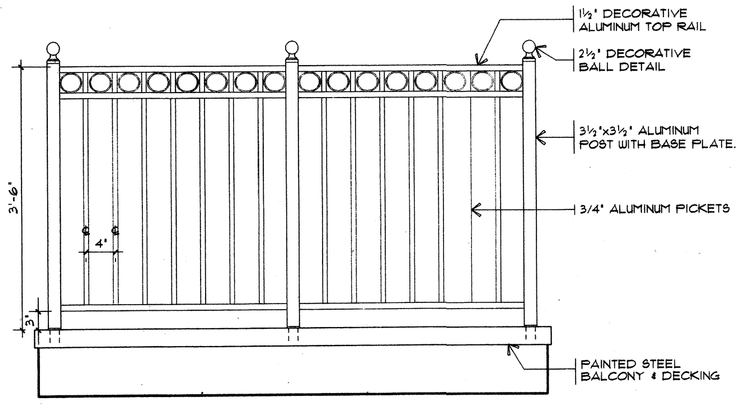

TYPICAL RAILING DETAIL

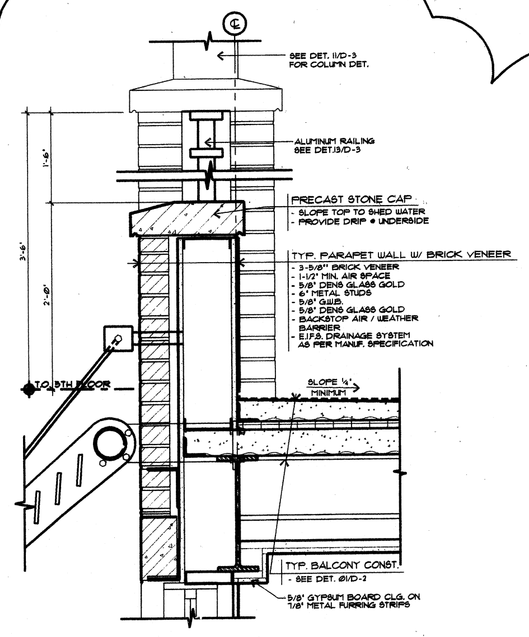

TERRACE RAILING DET.

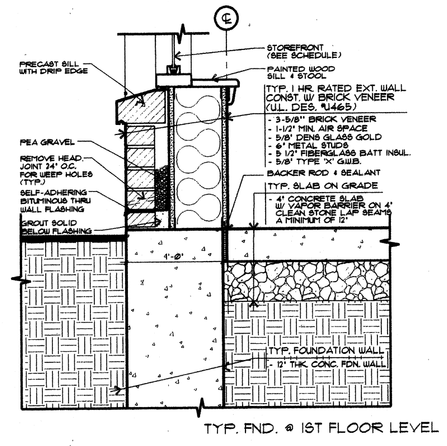

TYP. FND. @ 1ST FLOOR LEVEL

TYPICAL STOREFRONT

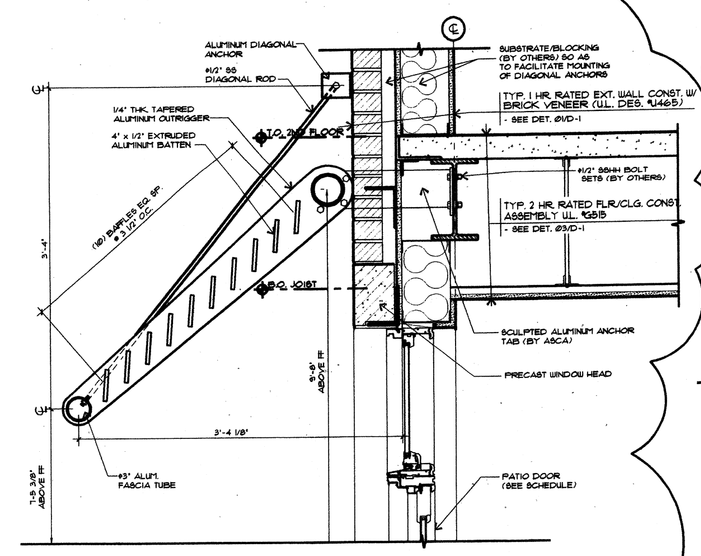

TYPICAL SUNSHADE DETAIL

WEST ELEVATION

WEST

MINNO & WASKO
ARCHITECTS AND PLANNERS

80 Lambert Lane, Suite 105
Lambertville, New Jersey 08530
Telephone (609) 397-9009
Fax (609) 397-9399

SIGNATURE BLOCK

APPROVED BY THE REGIONAL PLANNING BOARD OF PRINCETON AS A MAJOR SITE DEVELOPMENT

Frederick Bergmann — CHAIRMAN — 10/8/03 DATE

Steve Cochrane — SECRETARY — 10/8/03 DATE

Carl Chelius — ENGINEER — 10/1/03 DATE

David J. Minno — 9/12/03 DATE

DAVID J. MINNO, A.I.A. — ARCHITECT

WARNING: IF THIS PLAN DOES NOT CONTAIN A RAISED IMPRESSION SEAL OVER THE PROFESSIONAL SIGNATURE IT IS NOT AN AUTHORIZED OFFICIAL COPY.

CLIENT:

NASSAU HKT ASSOCIATES, LLC
14 VANDEVENTER AVENUE
PRINCETON, NJ 08542

PROJECT:

BUILDING "A"
BOROUGH OF PRINCETON
MERCER COUNTY,
NEW JERSEY

ISSUE	DATE	DESCRIPTION
2	6/2/03	PLANNING BOARD
1	10/15/02	PLANNING BOARD

DESIGNED BY:	DJM
DRAWN BY:	JR
CHECKED BY:	GPH
SCALE:	1/8"=1'-0"
DATE:	10/15/02
PROJECT NUMBER:	02-0282-01

DRAWING TITLE:

WEST ELEVATION

SHEET NUMBER:

A-4